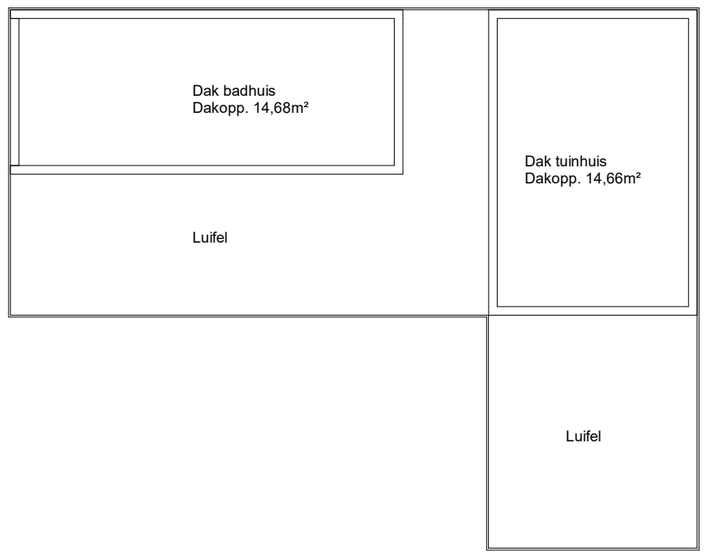

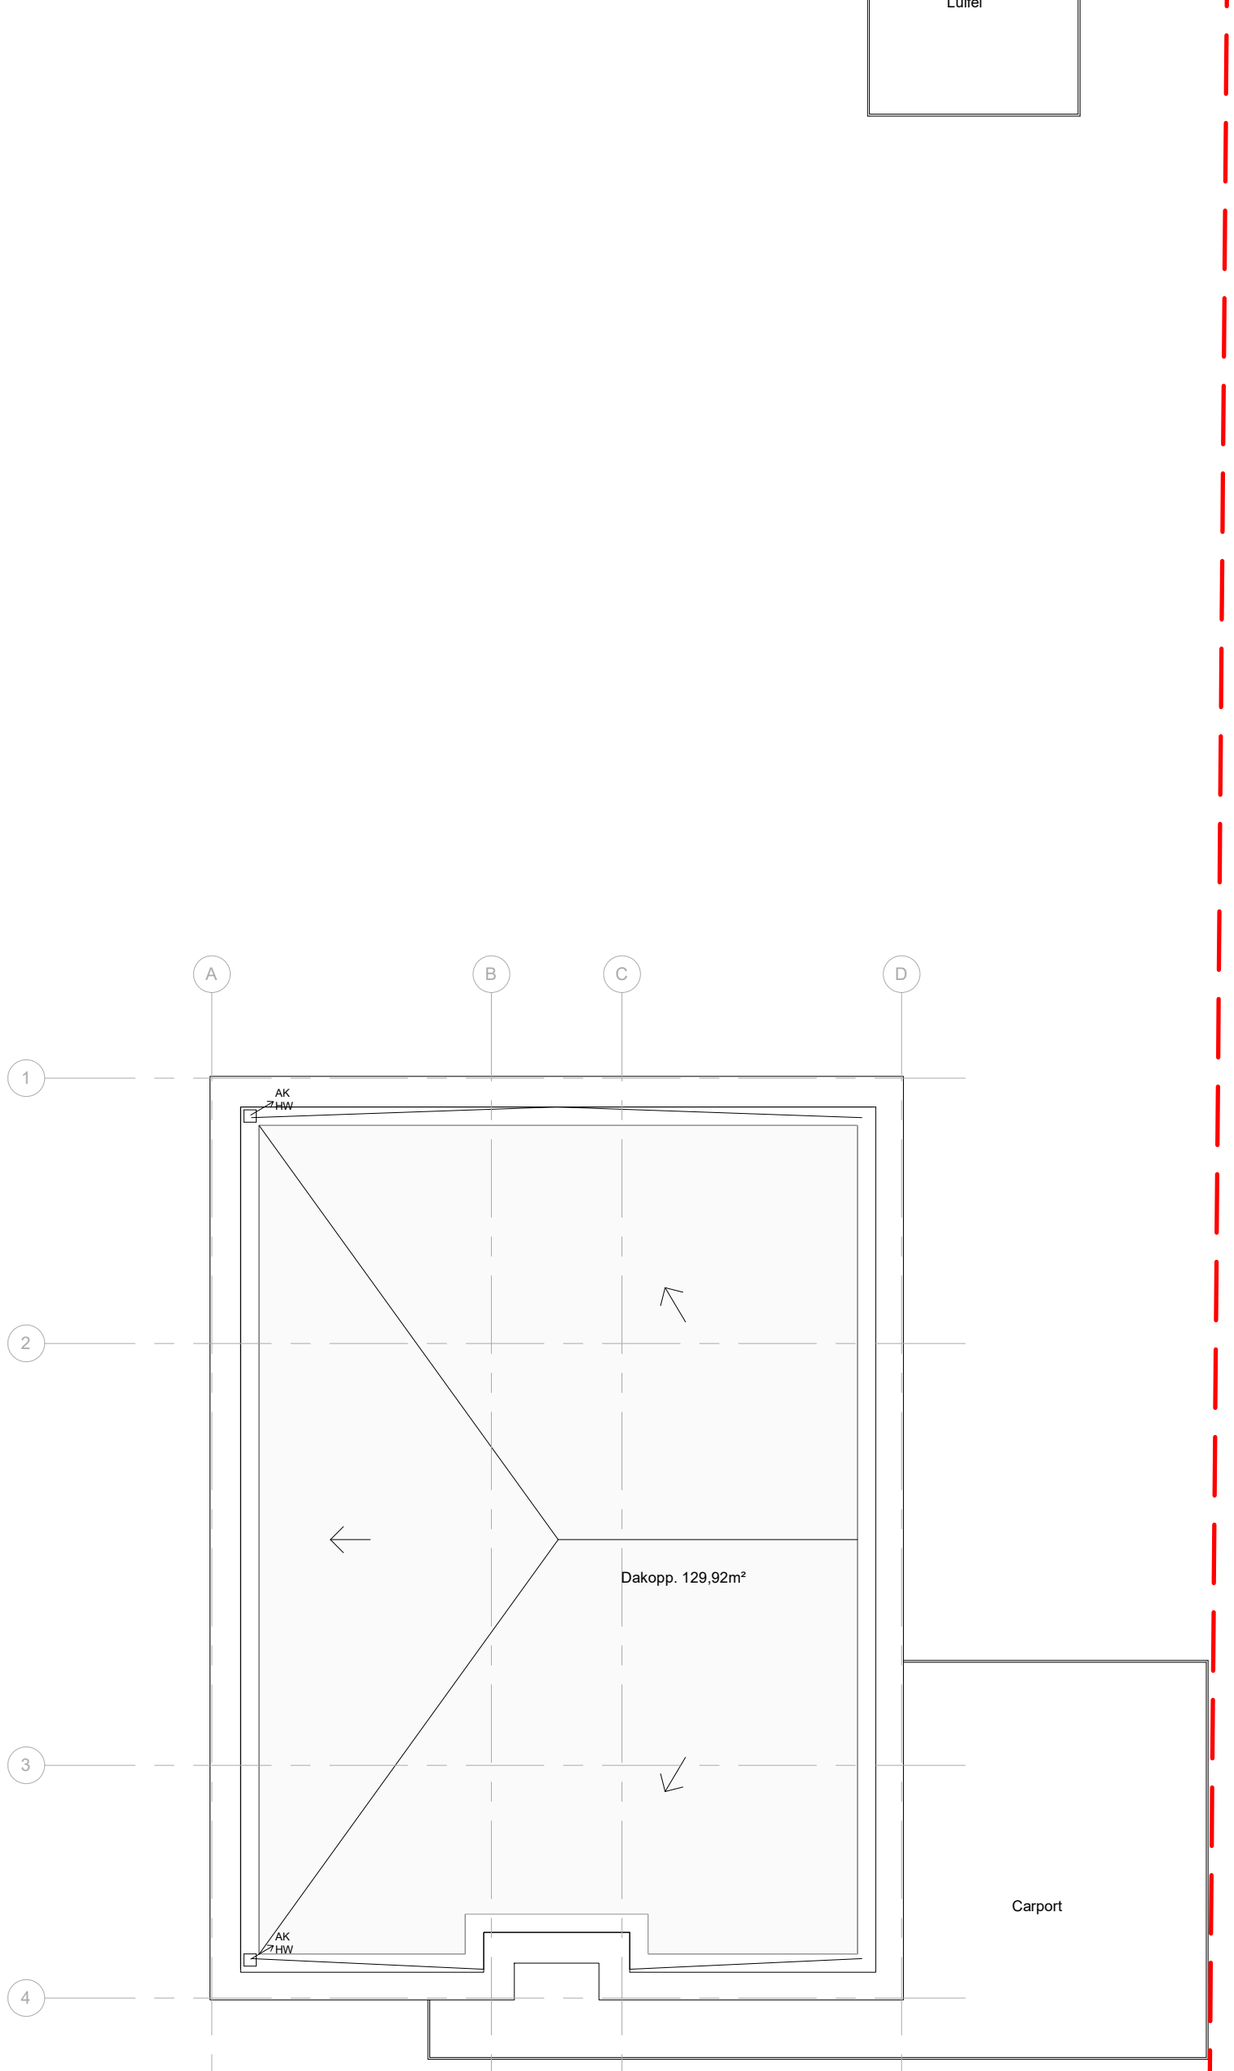

Helling afwatering
AK Afvoerkolk
HW Hemelwater

Senel | Mazak architecten
Architecte: Serife Mazak

Aardeweg 11
3582 KOERSEL

www.smarchitecten.be

[redacted]

Plan dak

Datum: 15/01/2019
Plannr.: 102
Doss. nr.: 18-03_KT

BA-code
BA_KT_P_N_100_PlanDak

Schaal: 1 : 100

N

The receipt of these documents implies the acceptance and acknowledgment of the copyrights of Senel|Mazak architects, which relate both to the moral rights (right of publicity, right of paternity, right of respect and integrity) as at the patrimonial rights (reproduction, communication rights, resale rights). This implies, in particular, that the recipient will not distribute these documents to third parties and will use the plans exclusively for the purposes. For each full or partial use of the documents for other purposes, a written agreement of Senel|Mazak architects is needed.